



DART AEROSPACE PART NUMBER	JOHN CAMERON AVIATION PART NUMBER
D3997-1	JCA-M47-P1
D3997-3	JCA-M47-P2

PART NUMBER	INSTALLATION INSTRUCTIONS
D3997-1	FOR AS350 AIRCRAFT - ADJACENT TO FUEL FILLER
D3997-3	FOR EC130 AIRCRAFT - ADJACENT TO FUEL FILLER

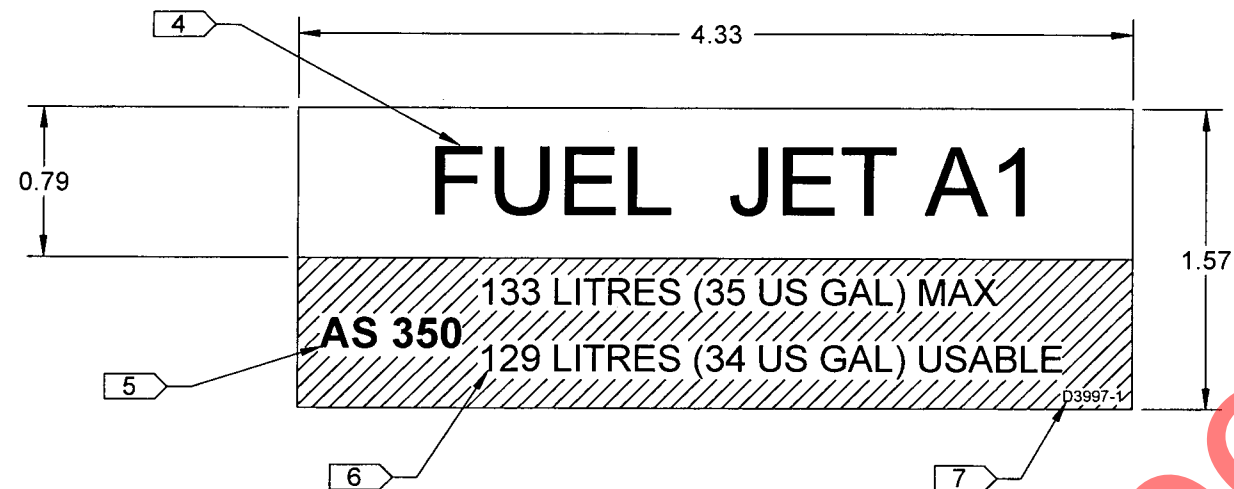

**D3997-1 PLACARD**

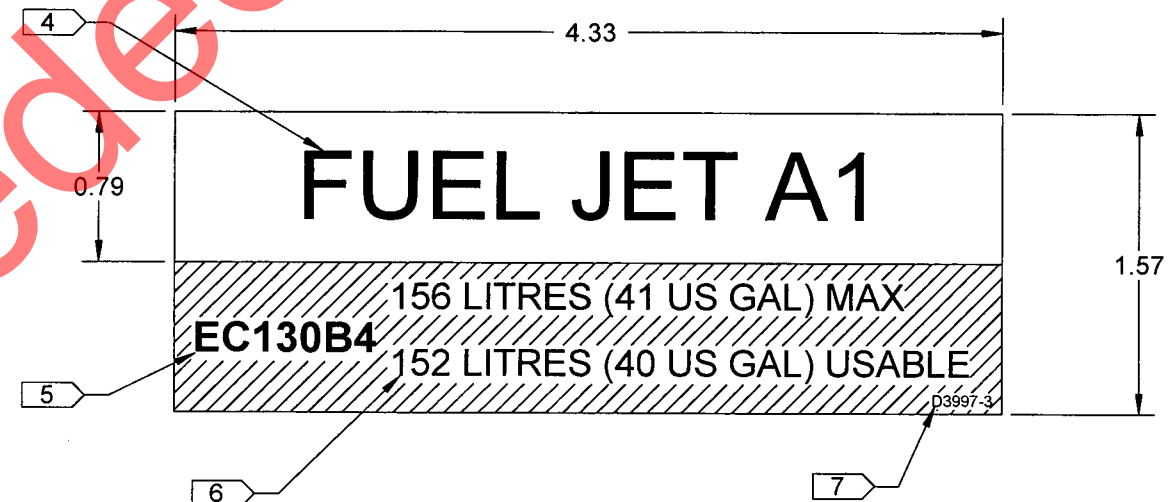

**D3997-3 PLACARD**

**RELEASED**  
2010-01-11  
*MP*

- NOTES:
- 1) MATERIAL: 3M 7 MIL MASKING FILM #8522CP OR AVERY IPM #2031
  - 2) TOLERANCES: PER DART QSI 018 UNLESS OTHERWISE NOTED
  - 3) UNITS: INCHES UNLESS OTHERWISE NOTED
  - 4) 36 PT FONT, BLACK TEXT ON WHITE BACKGROUND
  - 5) 16 PT BOLD FONT, WHITE TEXT ON BLACK BACKGROUND
  - 6) 14 PT FONT, WHITE TEXT ON BLACK BACKGROUND
  - 7) 6 PT FONT, WHITE TEXT ON BLACK BACKGROUND

A	NEW ISSUE	BY	09.10.05
REV.	DESCRIPTION	BY	DATE
DESIGN			
DRAWN			
CHECKED			
MFG. APPR.			
APPROVED			
DE APPR.			
DATE	09.10.05		

**DART AEROSPACE LTD**  
HAWKESBURY, ONTARIO, CANADA


DRAWING NO. **D3997** REV. A  
SHEET 1 OF 6

TITLE **PLACARD** SCALE NTS


COPYRIGHT © 2009 BY DART AEROSPACE LTD  
THIS DOCUMENT IS PRIVATE AND CONFIDENTIAL AND IS SUPPLIED ON THE EXPRESS CONDITION THAT IT IS NOT TO BE USED FOR ANY PURPOSE OR COPIED OR COMMUNICATED TO ANY OTHER PERSON WITHOUT WRITTEN PERMISSION FROM DART AEROSPACE LTD.

DART AEROSPACE PART NUMBER	JOHN CAMERON AVIATION PART NUMBER
D3997-5	JCA-M47-P3
D3997-7	JCA-M47-P4
D3997-9	JCA-M47-P5
D3997-11	JCA-M47-P6


PART NUMBER	INSTALLATION INSTRUCTIONS
D3997-5	ON TANK ADJACENT TO FUEL DRAIN
D3997-7	ADJACENT TO PUMP SWITCH ON INSTRUMENT PANEL
D3997-9	IN AIRCRAFT SWITCH PANEL
D3997-11	ON TANK OUTBOARD SURFACE

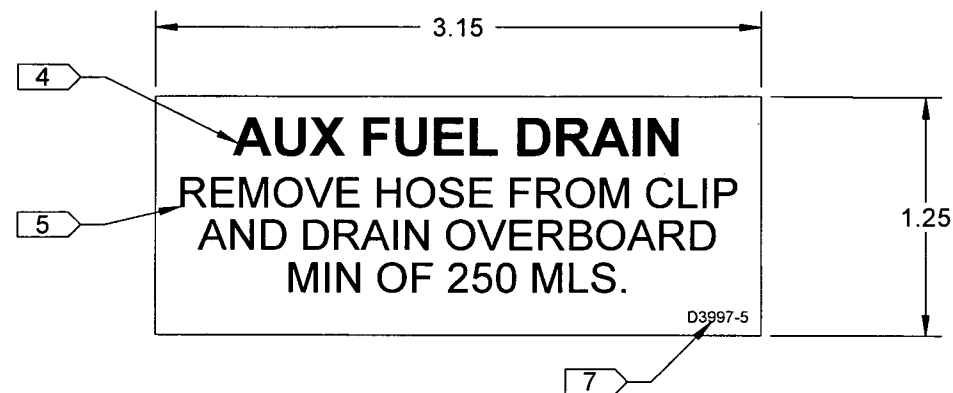


**D3997-5 PLACARD**

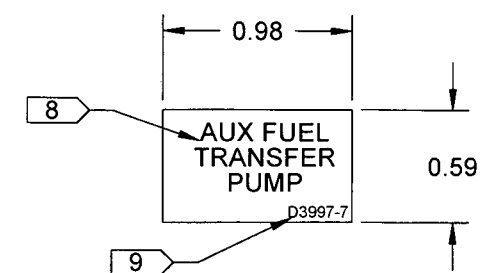

**D3997-7 PLACARD**

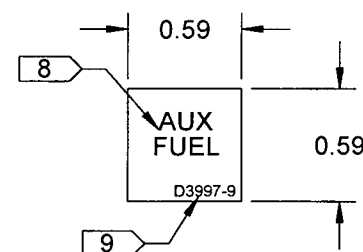

**D3997-9 PLACARD**

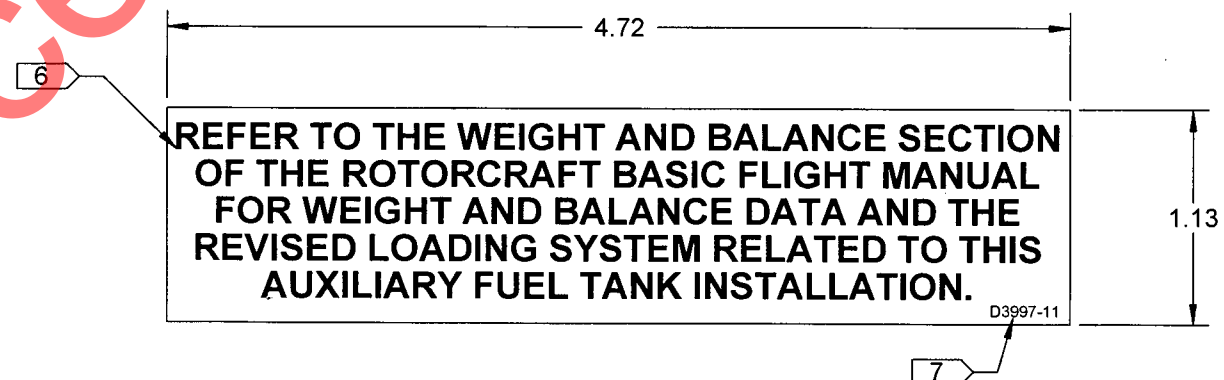


**D3997-11 PLACARD**

**RELEASED**  
2010-01-11  
*MP*

**NOTES:**


- 1) MATERIAL: 3M 7 MIL MASKING FILM #8522CP OR AVERY IPM #2031
- 2) TOLERANCES: PER DART QSI 018 UNLESS OTHERWISE NOTED
- 3) UNITS: INCHES UNLESS OTHERWISE NOTED
- 4) 20 PT FONT, BLACK TEXT ON WHITE BACKGROUND
- 5) 16 PT FONT, BLACK TEXT ON WHITE BACKGROUND
- 6) 14 PT BOLD FONT, BLACK TEXT ON WHITE BACKGROUND
- 7) 6 PT FONT, BLACK TEXT ON WHITE BACKGROUND
- 8) 10 PT FONT, WHITE TEXT ON BLACK BACKGROUND
- 9) 6 PT FONT, WHITE TEXT ON BLACK BACKGROUND

DESIGN	<del>JS</del>	<b>DART AEROSPACE LTD</b> HAWKESBURY, ONTARIO, CANADA	
DRAWN	<del>JS</del>		
CHECKED	<del>JS</del>	DRAWING NO.	REV. A
MFG. APPR.	<del>JS</del>	D3997	SHEET 2 OF 6
APPROVED	<del>JS</del>	TITLE	SCALE
DE APPR.	<del>JS</del>	PLACARD	NTS
DATE	09.10.05	COPYRIGHT © 2009 BY DART AEROSPACE LTD THIS DOCUMENT IS PRIVATE AND CONFIDENTIAL AND IS SUPPLIED ON THE EXPRESS CONDITION THAT IT IS NOT TO BE USED FOR ANY PURPOSE OR COPIED OR COMMUNICATED TO ANY OTHER PERSON WITHOUT WRITTEN PERMISSION FROM DART AEROSPACE LTD.	

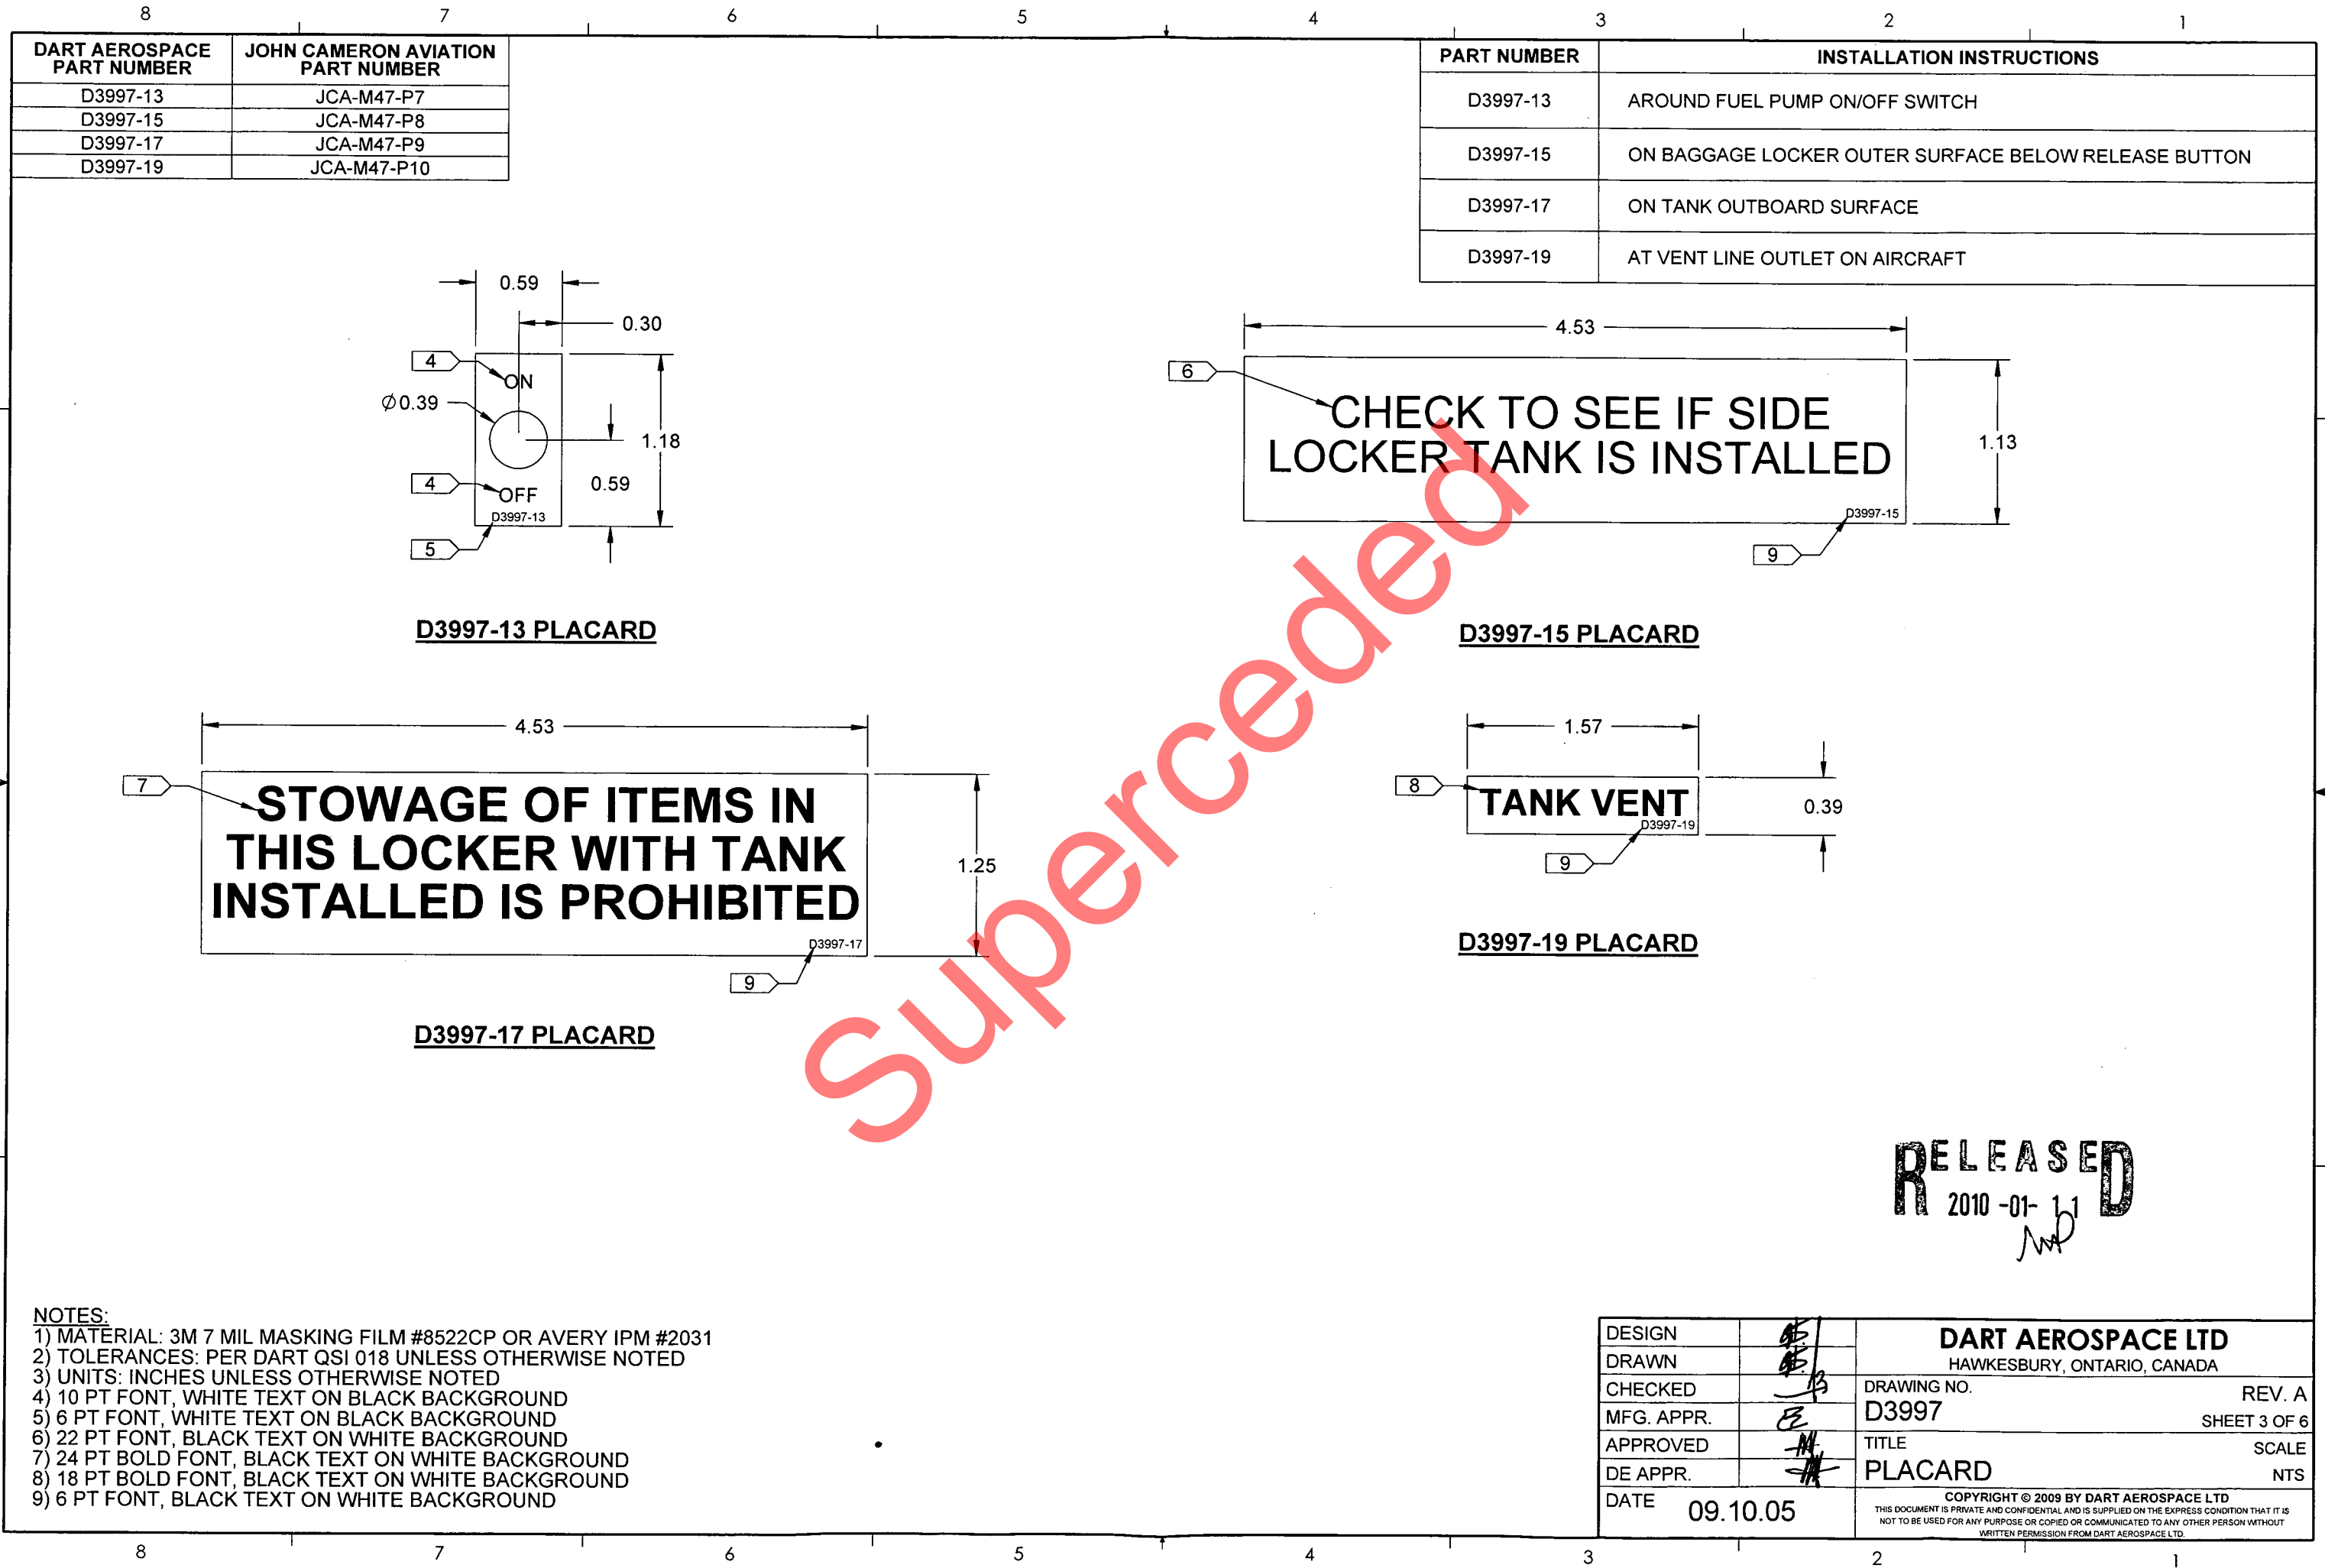


DART AEROSPACE PART NUMBER	JOHN CAMERON AVIATION PART NUMBER
D3997-21	JCA-M47-P13
D3997-23	JCA-M47-P14
D3997-25	JCA-M47-P15
D3997-27	JCA-M47-P16


PART NUMBER	INSTALLATION INSTRUCTIONS
D3997-21	ON AUX FUEL GAUGE SWITCH PLATE
D3997-23	ON AUX FUEL GAUGE
D3997-25	NEXT TO AUX FUEL GAUGE (AS 350 ONLY)
D3997-27	NEXT TO AUX FUEL GAUGE (EC 130 ONLY)

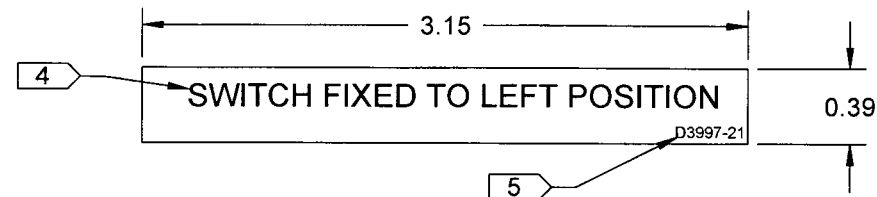


**D3997-21 PLACARD**

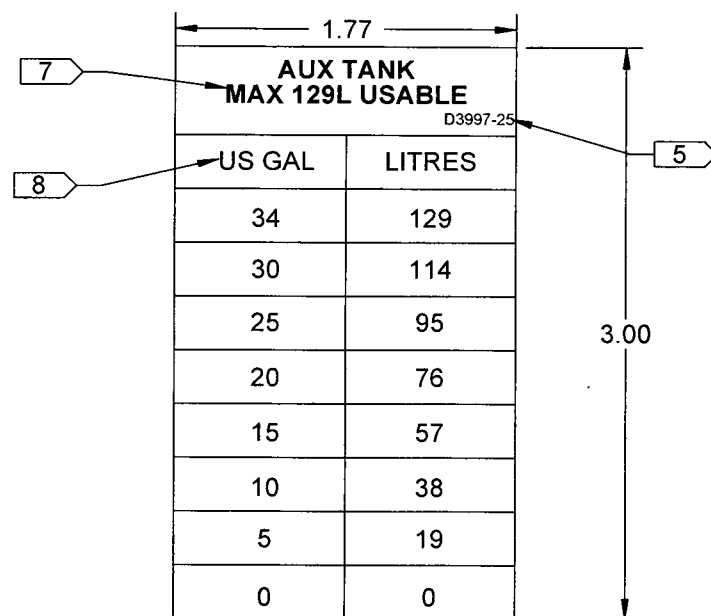

**D3997-25 PLACARD**

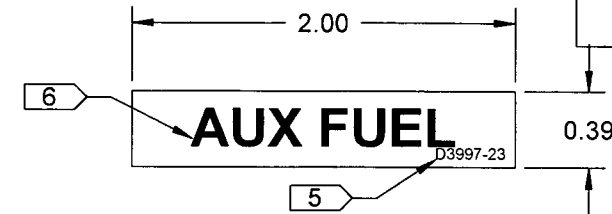

**D3997-23 PLACARD**

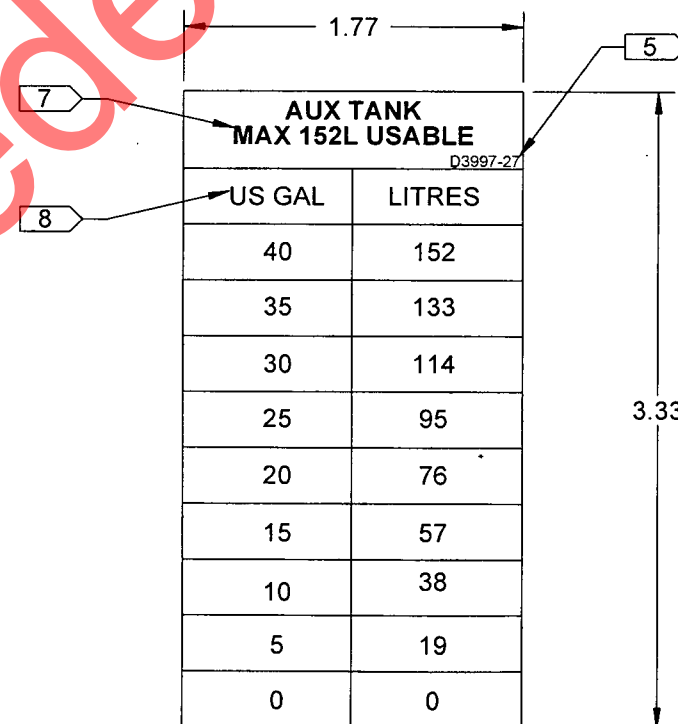

**D3997-27 PLACARD**


**RELEASED**  
2010-01-11

- NOTES:
- 1) MATERIAL: 3M 7 MIL MASKING FILM #8522CP OR AVERY IPM #2031
  - 2) TOLERANCES: PER DART QSI 018 UNLESS OTHERWISE NOTED
  - 3) UNITS: INCHES UNLESS OTHERWISE NOTED
  - 4) 12 PT FONT, WHITE TEXT ON BLACK BACKGROUND
  - 5) 6 PT FONT, WHITE TEXT ON BLACK BACKGROUND
  - 6) 20 PT BOLD FONT, WHITE TEXT ON BLACK BACKGROUND
  - 7) 10 PT BOLD FONT, WHITE TEXT ON BLACK BACKGROUND
  - 8) 10 PT FONT, WHITE TEXT ON BLACK BACKGROUND


DESIGN		<b>DART AEROSPACE LTD</b>	
DRAWN		HAWKESBURY, ONTARIO, CANADA	
CHECKED		DRAWING NO.	REV. A
MFG. APPR.		D3997	SHEET 4 OF 6
APPROVED		TITLE	SCALE
DE APPR.		PLACARD	NTS
DATE	09.10.05	COPYRIGHT © 2009 BY DART AEROSPACE LTD THIS DOCUMENT IS PRIVATE AND CONFIDENTIAL AND IS SUPPLIED ON THE EXPRESS CONDITION THAT IT IS NOT TO BE USED FOR ANY PURPOSE OR COPIED OR COMMUNICATED TO ANY OTHER PERSON WITHOUT WRITTEN PERMISSION FROM DART AEROSPACE LTD.	

DART AEROSPACE PART NUMBER	JOHN CAMERON AVIATION PART NUMBER
D3997-29	JCA-M47-P17
D3997-31	JCA-M47-P18
D3997-33	JCA-M47-P19
D3997-35	JCA-M47-P20


PART NUMBER	INSTALLATION INSTRUCTIONS
D3997-29	ADJACENT TO FUEL FILLER
D3997-31	AROUND AUX FUEL GAUGE ON/OFF SWITCH ON INSTRUMENT PANEL
D3997-33	ON AUX FUEL GAUGE COVER
D3997-35	ADJACENT TO AUX FUEL GAUGE ON/OFF SWITCH ON INSTRUMENT PANEL

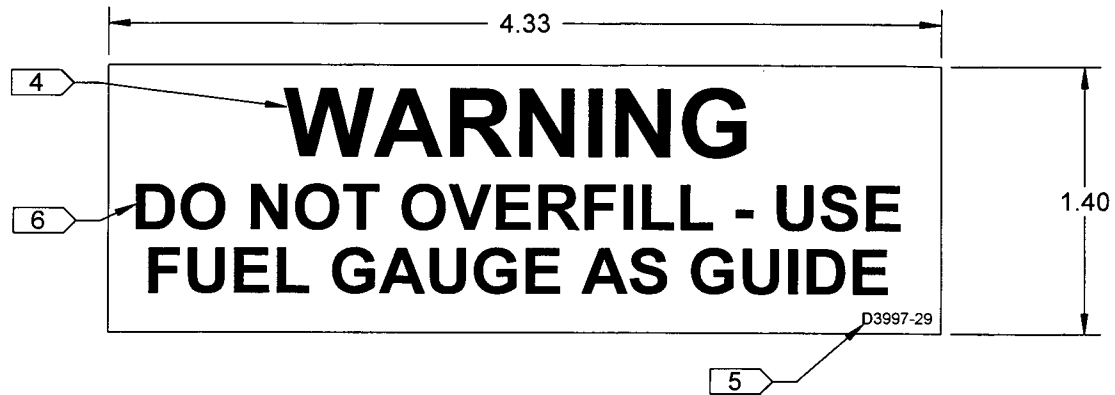


**D3997-29 PLACARD**

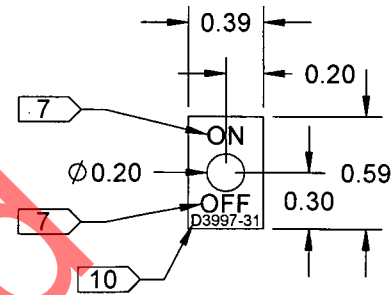

**D3997-31 PLACARD**

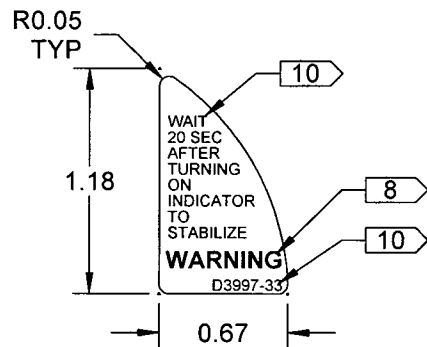

**D3997-33 PLACARD**

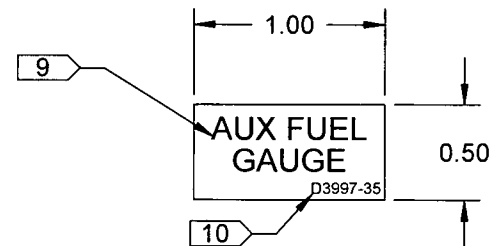

**D3997-35 PLACARD**

**NOTES:**


- 1) MATERIAL: 3M 7 MIL MASKING FILM #8522CP OR AVERY IPM #2031
- 2) TOLERANCES: PER DART QSI 018 UNLESS OTHERWISE NOTED
- 3) UNITS: INCHES UNLESS OTHERWISE NOTED
- 4) 36 PT BOLD FONT, RED TEXT ON WHITE BACKGROUND
- 5) 6 PT FONT, BLACK TEXT ON WHITE BACKGROUND
- 6) 24 PT BOLD FONT, BLACK TEXT ON WHITE BACKGROUND
- 7) 10 PT FONT, WHITE TEXT ON BLACK BACKGROUND
- 8) 9 PT BOLD FONT, WHITE TEXT ON BLACK BACKGROUND
- 9) 12 PT FONT, WHITE TEXT ON BLACK BACKGROUND
- 10) 6 PT FONT, WHITE TEXT ON BLACK BACKGROUND

**RELEASED**  
2010-01-11  
MP


DESIGN		<b>DART AEROSPACE LTD</b>	
DRAWN		HAWKESBURY, ONTARIO, CANADA	
CHECKED		DRAWING NO. <b>D3997</b>	REV. A
MFG. APPR.			SHEET 5 OF 6
APPROVED		TITLE <b>PLACARD</b>	SCALE
DE APPR.			NTS
DATE	<b>09.10.05</b>	COPYRIGHT © 2009 BY DART AEROSPACE LTD THIS DOCUMENT IS PRIVATE AND CONFIDENTIAL AND IS SUPPLIED ON THE EXPRESS CONDITION THAT IT IS NOT TO BE USED FOR ANY PURPOSE OR COPIED OR COMMUNICATED TO ANY OTHER PERSON WITHOUT WRITTEN PERMISSION FROM DART AEROSPACE LTD.	

DART AEROSPACE PART NUMBER	JOHN CAMERON AVIATION PART NUMBER
D3997-37	JCA-M47-P21
D3997-39	JCA-M47-P22
D3997-41	JCA-M47-P23
D3997-43	JCA-M47-P24


PART NUMBER	INSTALLATION INSTRUCTIONS
D3997-37	ADJACENT TO CB INSTALL
D3997-39	ADJACENT TO CB INSTALL
D3997-41	ON TANK ADJACENT TO FUEL FILLER
D3997-43	ON TANK EARTH POINT

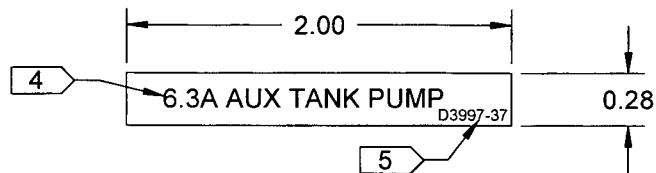


**D3997-37 PLACARD**

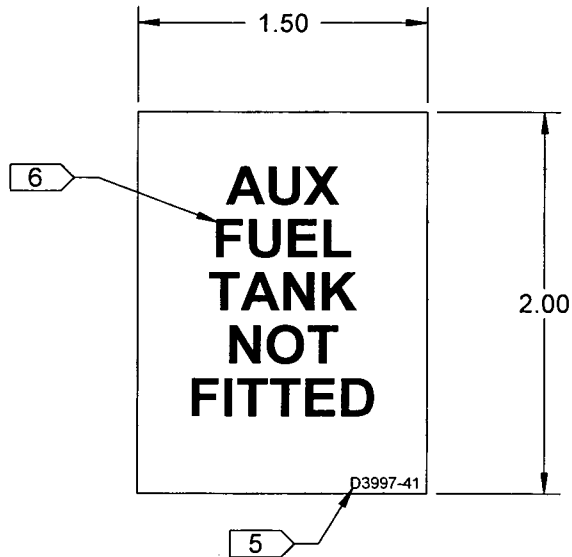

**D3997-41 PLACARD**

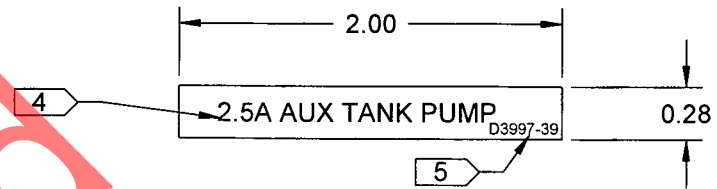

**D3997-39 PLACARD**

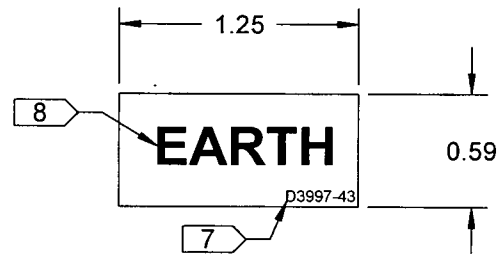

**D3997-43 PLACARD**

**NOTES:**

- 1) MATERIAL: 3M 7 MIL MASKING FILM #8522CP OR AVERY IPM #2031
- 2) TOLERANCES: PER DART QSI 018 UNLESS OTHERWISE NOTED
- 3) UNITS: INCHES UNLESS OTHERWISE NOTED
- 4) 10 PT FONT, WHITE TEXT ON BLACK BACKGROUND
- 5) 6 PT FONT, WHITE TEXT ON BLACK BACKGROUND
- 6) 20 PT BOLD FONT, WHITE TEXT ON BLACK BACKGROUND
- 7) 6 PT FONT, BLACK TEXT ON WHITE BACKGROUND
- 8) 20 PT BOLD FONT, BLACK TEXT ON WHITE BACKGROUND

DESIGN	<i>[Signature]</i>	<b>DART AEROSPACE LTD</b>	
DRAWN	<i>[Signature]</i>	HAWKESBURY, ONTARIO, CANADA	
CHECKED	<i>[Signature]</i>	DRAWING NO.	REV. A
MFG. APPR.	<i>[Signature]</i>	D3997	SHEET 6 OF 6
APPROVED	<i>[Signature]</i>	TITLE	SCALE
DE APPR.	<i>[Signature]</i>	PLACARD	NTS
DATE	09.10.05	COPYRIGHT © 2009 BY DART AEROSPACE LTD <small>THIS DOCUMENT IS PRIVATE AND CONFIDENTIAL AND IS SUPPLIED ON THE EXPRESS CONDITION THAT IT IS NOT TO BE USED FOR ANY PURPOSE OR COPIED OR COMMUNICATED TO ANY OTHER PERSON WITHOUT WRITTEN PERMISSION FROM DART AEROSPACE LTD.</small>	

**RELEASED**  
2010-01-11  
*[Signature]*